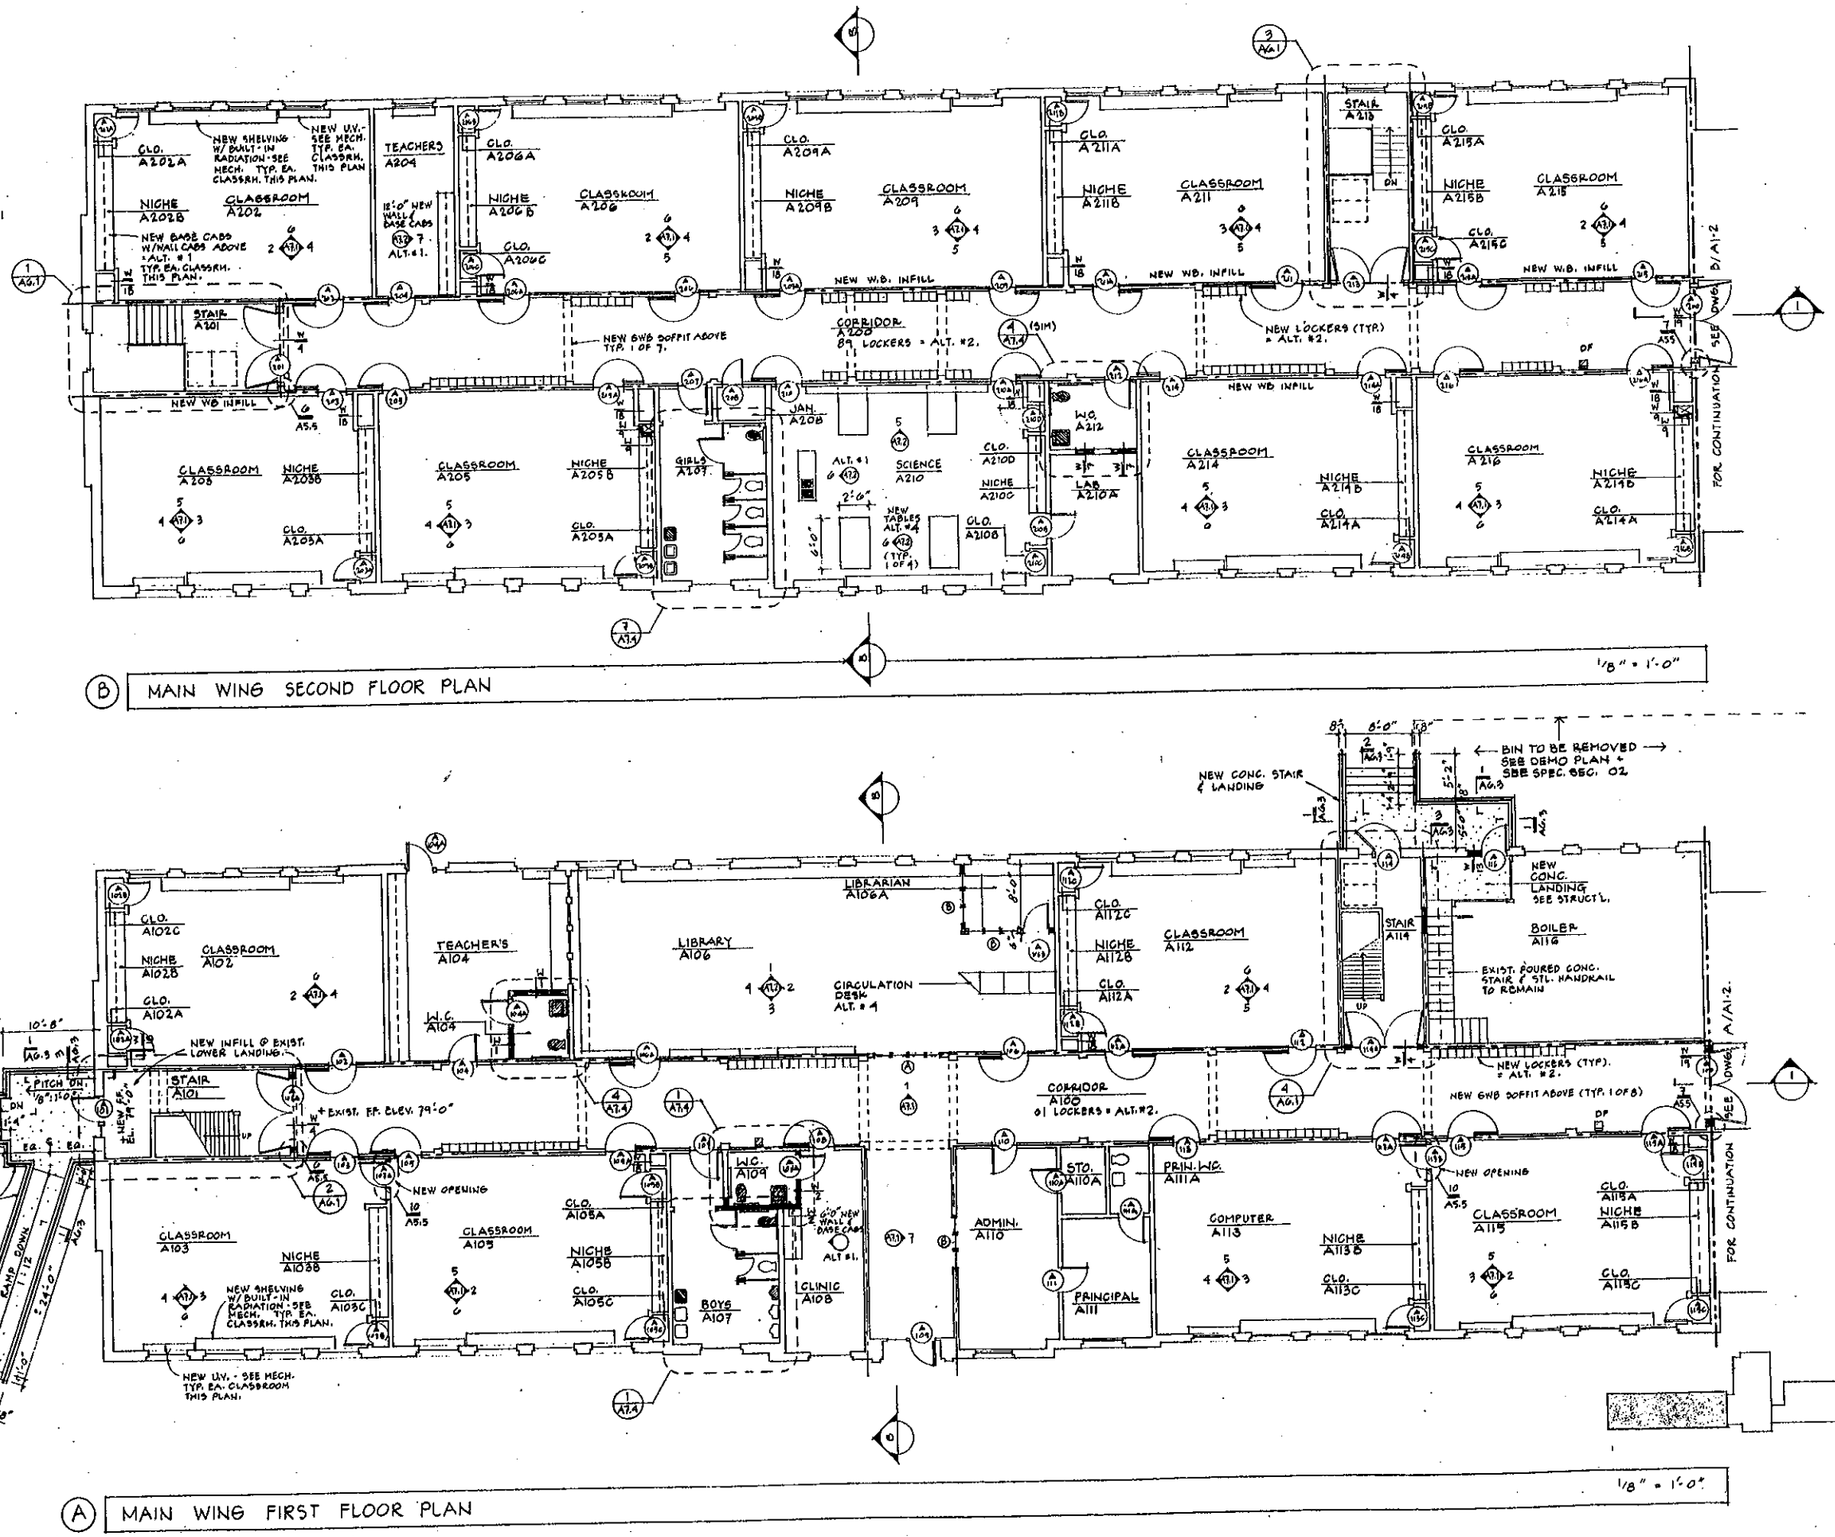

(B) MAIN WING SECOND FLOOR PLAN

(A) MAIN WING FIRST FLOOR PLAN

Barbā
Architecture & Preservation

Frisbee School
Rehabilitation
Project
Kittery, Maine

Pricing Set
Not for Construction

Title:
MAIN WING
FLOOR PLANS

Project No: 9632
Date: 9 JAN 97
Revisions:

Drawing No:
A·1·1

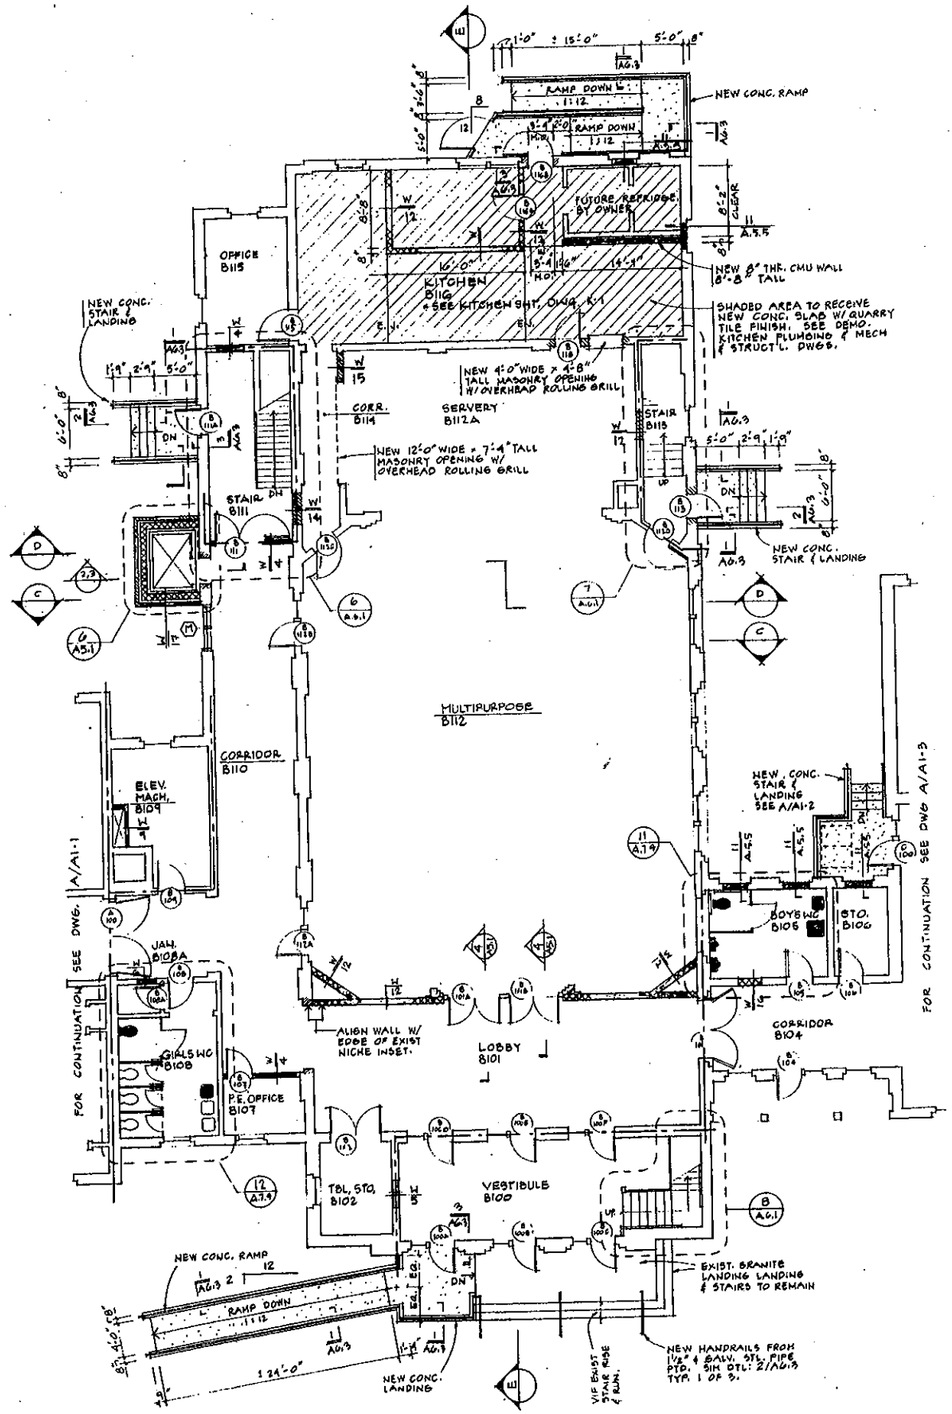

THIS WING TO BE FULLY SPRINKLERED.

(A) MULTI-PURPOSE WING FIRST FLOOR PLAN 1/8" = 1'-0"

SHADED WALLS = NEW PARTITION

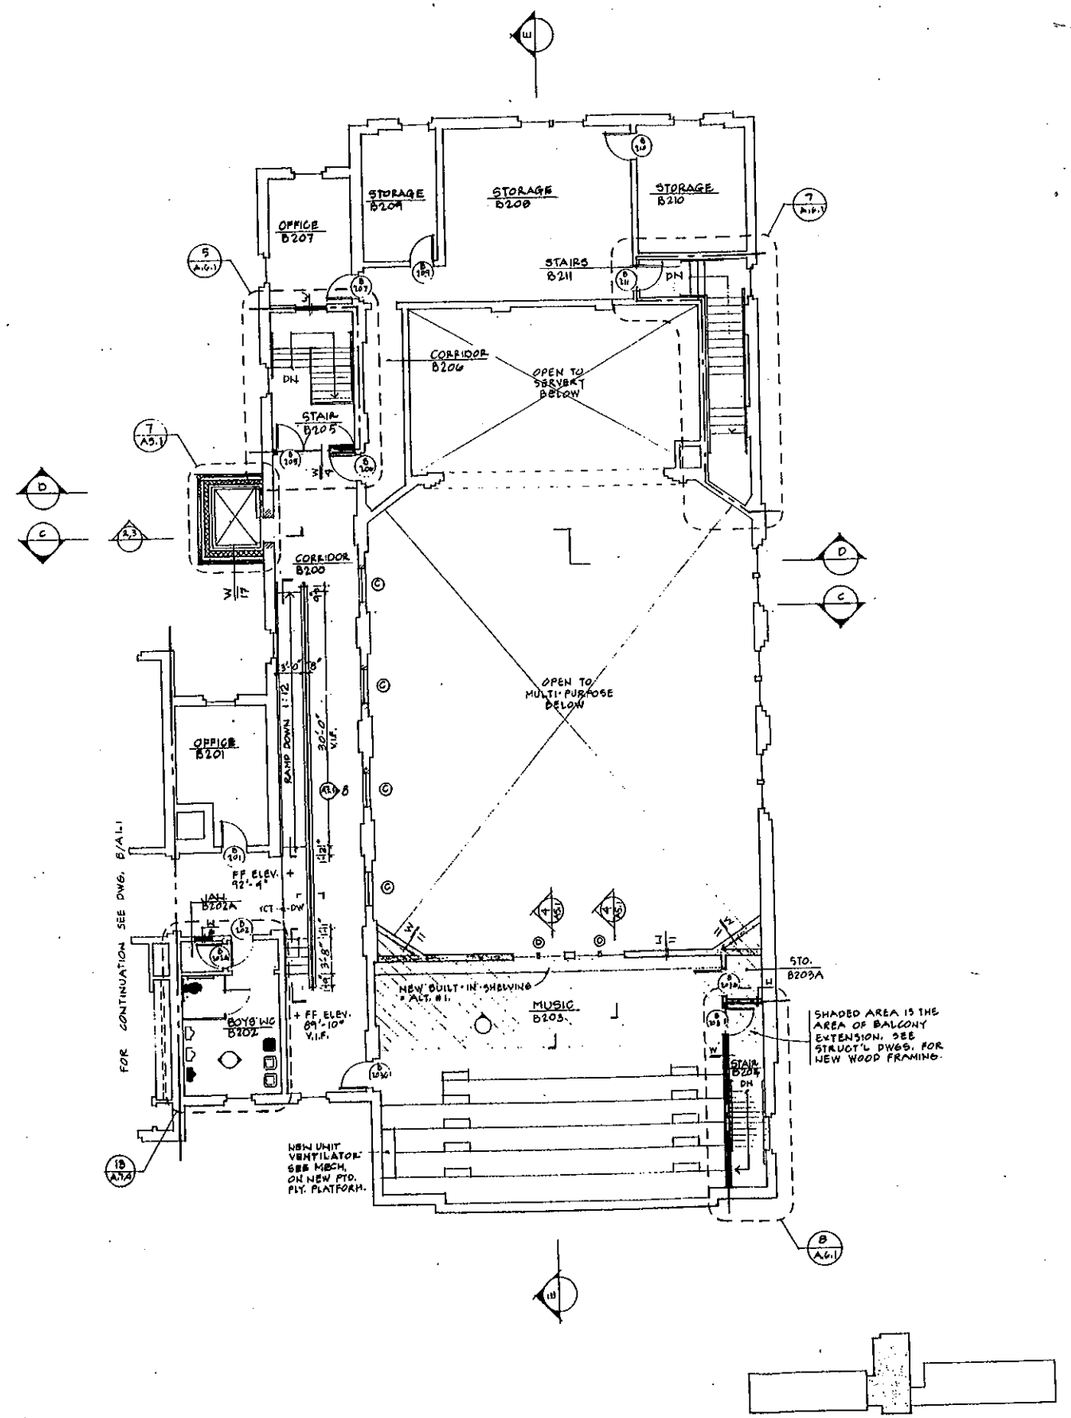

THIS WING TO BE FULLY SPRINKLERED.

(B) MULTI-PURPOSE WING SECOND FLOOR PLAN 1/8" = 1'-0"

N

Barbā
Architecture & Preservation
100 Commercial Street
Portland, Maine 04101
Tel: 207-772-2322
Fax: 207-772-3487

Frisbee School
Rehabilitation
Project
Kittery, Maine

Pricing Set
Not for Construction

Title:
MULTI-PURPOSE WING FLOOR PLANS

Project No: 9632
Date: 9 JAN 97
Revisions:

Drawing No:
A·1·2

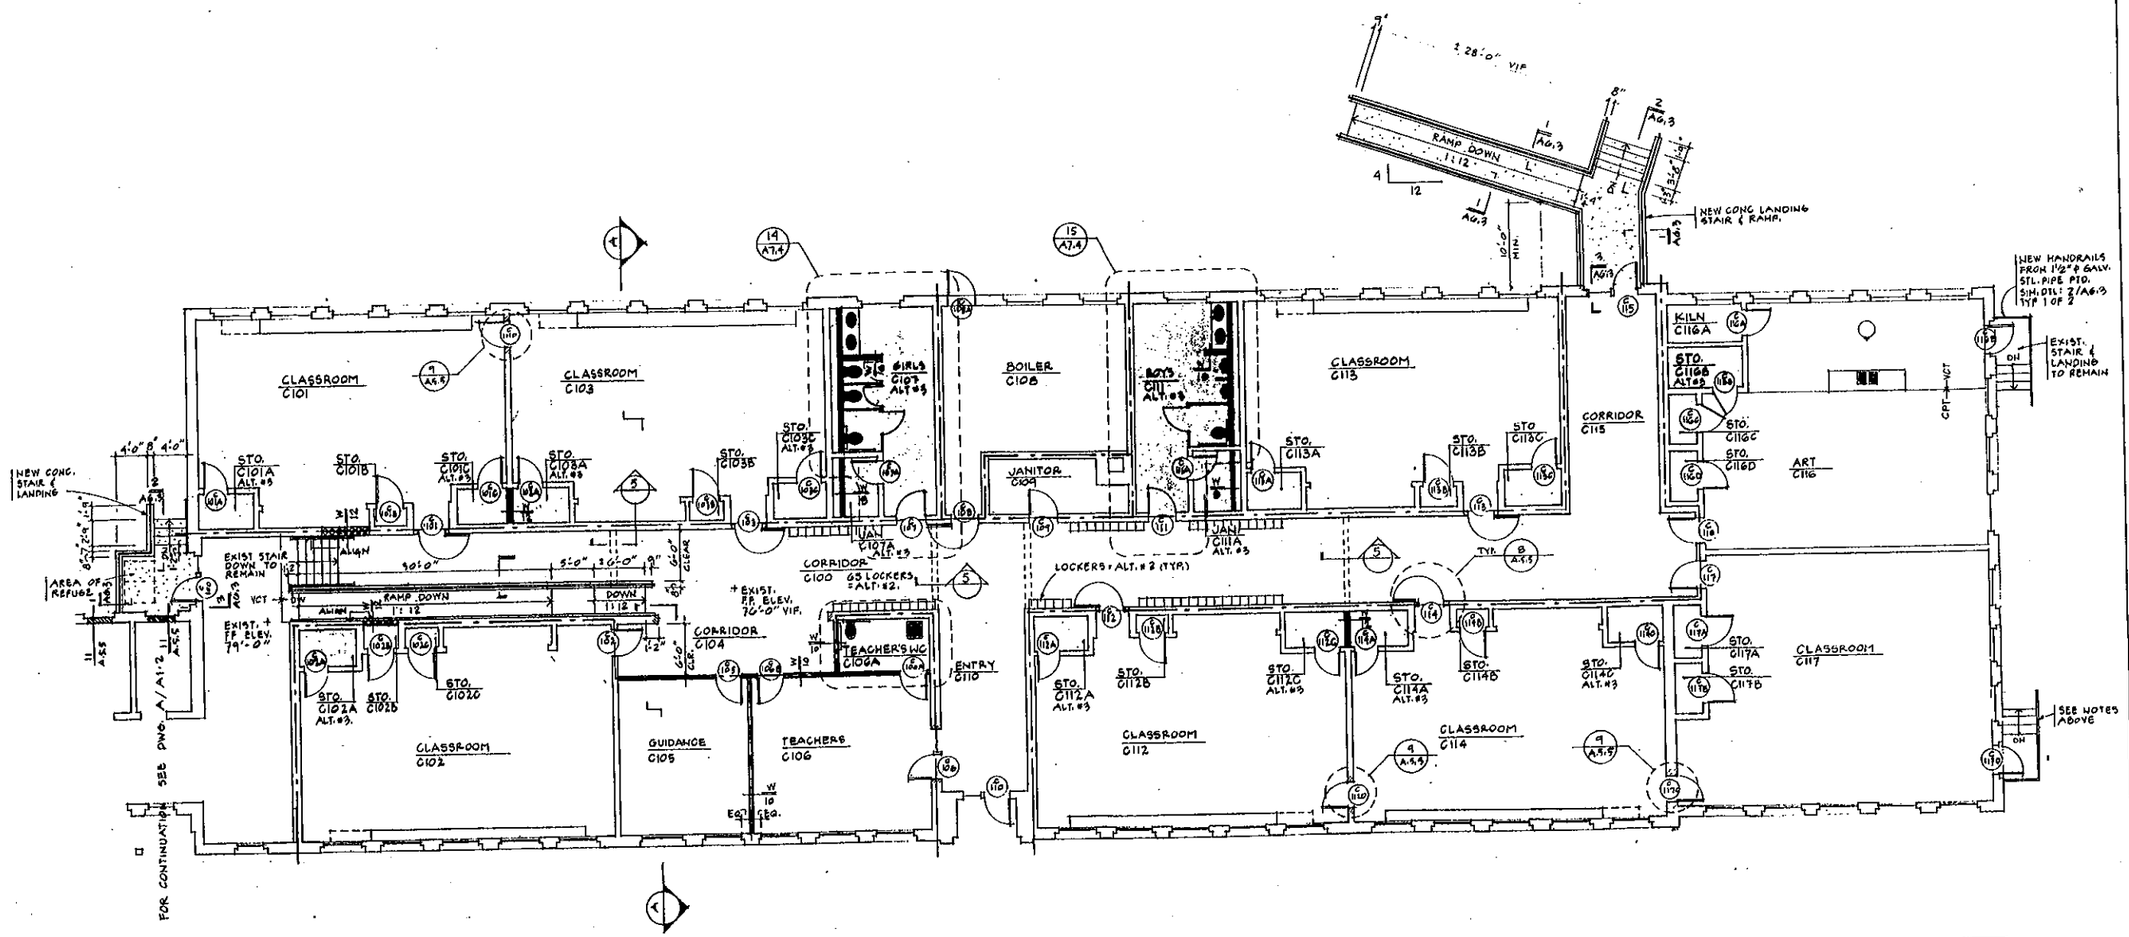

A ANNEX WING FLOOR PLAN

Barbä
Architecture & Preservation

Frisbee School
Rehabilitation
Project
Kittery, Maine

Pricing Set
Not for Construction

Title:
ANNEX WING
FLOOR PLAN

Project No: 9632
Date: 9 JAN 97
Revisions:

Drawing No:
A1.3