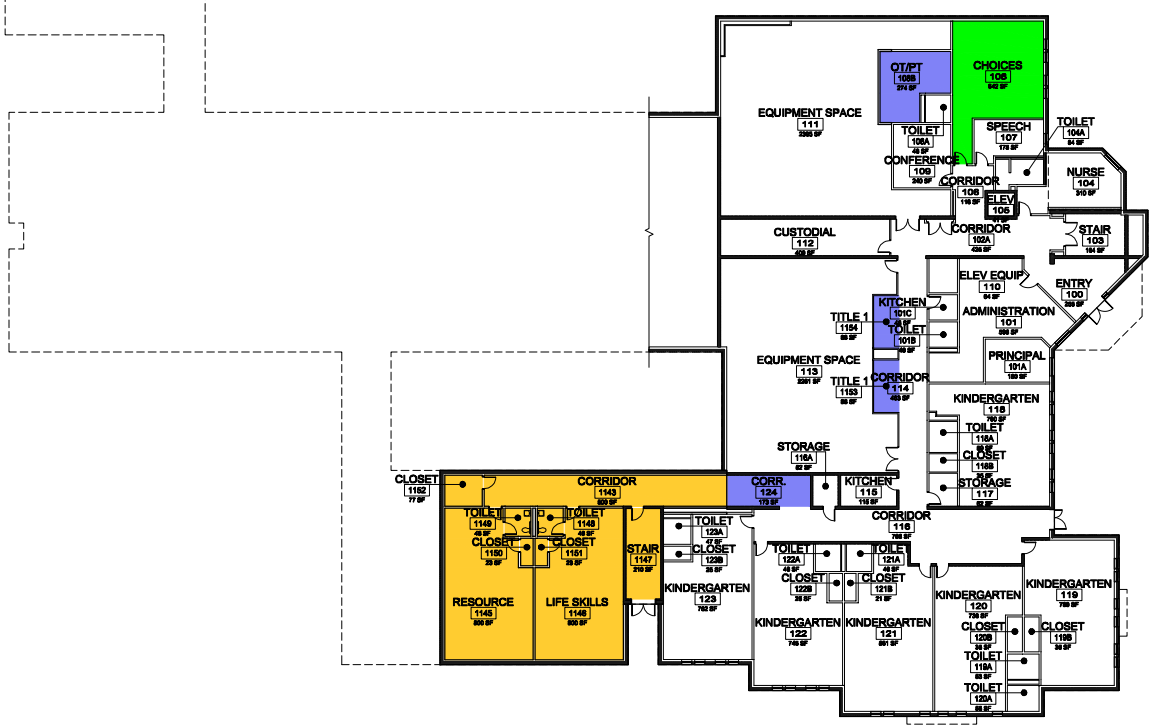

LEGEND:
- Proposed Addition
- Proposed Alternate Use (Involves Renovation Work)
- Proposed Alternate Use (No Renovation Work)

REV.	DESCRIPTION	DATE
--	--	--
--	--	--
--	--	--
0	-----	00.00.00

PROGRAMMING PLANS

03.19.09

CURRENT ISSUE STATUS:

WBRC ARCHITECTS+ ENGINEERS
WWW.WBRCAE.COM
BANGOR, MAINE 207-947-4311
PORTLAND, MAINE 207-228-4311
SARASOTA, FLORIDA 941-355-0757

Mitchell School

PROJECT: KITTERY, ME

FIRST FLOOR PLAN

SHEET TITLE:

WBRC CAD FILE: 341910 – AE101

PROJECT No. 341910

SCALE: AS NOTED

PM: MEJ

DRAWN BY: TRJ

A/E OF RECORD: MEJ

GRAPHIC SCALE: 0" 1"

SHEET No. AE101

© COPYRIGHT 2009 WBRC

A1	FIRST FLOOR PLAN
1/16" = 1'-0"	–

3/19/2009 4:52 PM M:\3401-3500\341910 KITTERY SCHOOLS PROGRAMMING\2 DESIGN PHASE\WORKING DRAWINGS AND DOCUMENTS\DESIGN DRAWINGS\BUILDING\MITCHELL PRIMARY SCHOOL\SHEETS\341910-AE101 FIRST FLOOR PLAN.DWG TYLER.JOHNSON

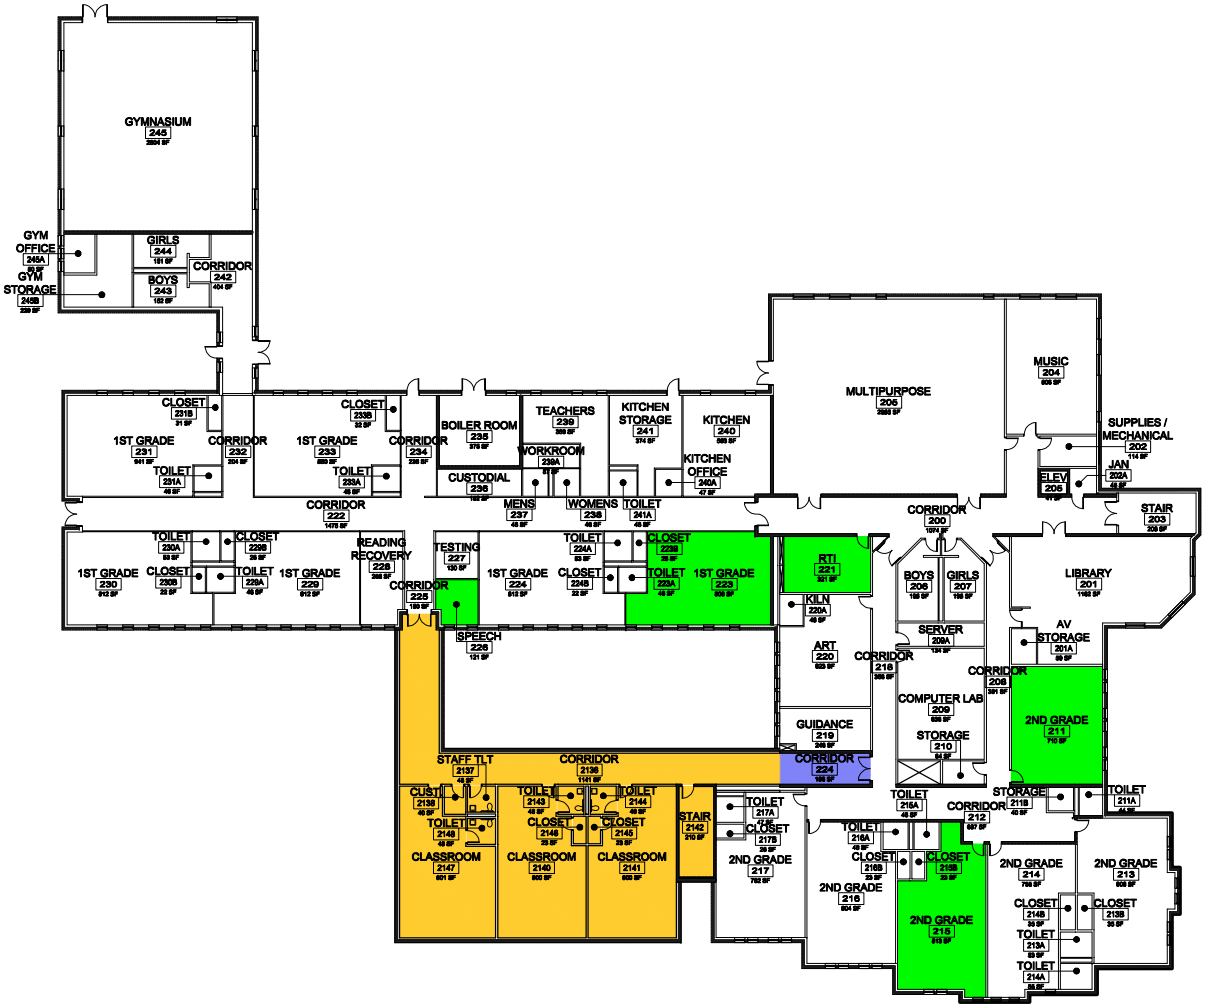

LEGEND:
- Proposed Addition
- Proposed Alternate Use (Involves Renovation Work)
- Proposed Alternate Use (No Renovation Work)

REV.	DESCRIPTION	DATE
--	--	--
--	--	--
--	--	--
0	----	00.00.00

PROGRAMMING PLANS

03.19.09

CURRENT ISSUE STATUS:

WBRC ARCHITECTS+ ENGINEERS
WWW.WBRCAE.COM
BANGOR, MAINE 207-947-4311
PORTLAND, MAINE 207-228-4311
SARASOTA, FLORIDA 941-556-0057

Mitchell School

PROJECT: KITTERY, ME

SECOND FLOOR PLAN

SHEET TITLE:

WBRC CAD FILE:	341910 – AE102
PROJECT No.	341910
SCALE:	AS NOTED
PM:	MEJ
DRAWN BY:	TRJ
A/E OF RECORD:	MEJ

GRAPHIC SCALE: 0" 1"

SHEET No.: AE102

A1	SECOND FLOOR PLAN
1/16" = 1'-0"	--

© COPYRIGHT 2009 WBRC

3/19/2009 4:53 PM M:\3401-3500\341910 KITTERY SCHOOLS PROGRAMMING\2 DESIGN PHASE\WORKING DRAWINGS AND DOCUMENTS\DESIGN DRAWINGS\BUILDING\MITCHELL PRIMARY SCHOOL\SHEETS\341910-AE102 SECOND FLOOR PLAN.DWG TYLER.JOHNSON

PARKING

KITTERY TOWN ORDINANCE: 1 SPACE PER ADULT EMPLOYEE + 15 SPACES PER 100 STUDENTS

NUMBER OF STAFF: 39
NUMBER OF STUDENTS: 352

TOTAL NUMBER OF PARKING SPACES REQUIRED: 92

NUMBER OF EXISTING SPACES: 67

NUMBER OF NEW SPACES REQUIRED: 25

PROPOSED ADDITION

PROPOSED NEW PARKING

REV.	DESCRIPTION	DATE
--	--	--
--	--	--
--	--	--
0	----	00.00.00

PROGRAMMING PLANS
02.20.09

CURRENT ISSUE STATUS:

WBRC ARCHITECTS ENGINEERS
WWW.WBRCAE.COM
BANGOR, MAINE 207-947-4511
PORTLAND, MAINE 207-828-4511
SARASOTA, FLORIDA 941-556-4727

Mitchell School

PROJECT: KITTERY, ME

AERIAL PHOTO

SHEET TITLE:

WBRC CAD FILE:	341910 – ------
PROJECT No.	341910
SCALE:	AS NOTED
PM:	MEJ
DRAWN BY:	TRJ
A/E OF RECORD:	MEJ

GRAPHIC SCALE: 0" 1"

SHEET No. -----

©COPYRIGHT 2009 WBRC

A1	AERIAL PHOTO
NTS	--

3/9/2009 12:07 PM M:\3401-3500\341910 KITTERY SCHOOLS PROGRAMMING\2 DESIGN PHASE\WORKING DRAWINGS AND DOCUMENTS\DESIGN DRAWINGS\BUILDING\MITCHELL PRIMARY SCHOOL\SHEETS\341910-C2101 SITE PLAN.DWG TYLER.JOHNSON

LEGEND:
- Proposed Addition
- Proposed Alternate Use (Involves Renovation Work)
- Proposed Alternate Use (No Renovation Work)

REV.	DESCRIPTION	DATE
--	--	--
--	--	--
--	--	--
0	-----	00.00.00

PROGRAMMING PLANS

03.19.09

CURRENT ISSUE STATUS:

WBRC ARCHITECTS+ ENGINEERS
WWW.WBRCAE.COM
BANGOR, MAINE 207-947-4311
PORTLAND, MAINE 207-828-4311
SARASOTA, FLORIDA 941-556-0757

Shapleigh School

PROJECT: KITTERY, ME

FIRST FLOOR PLAN

SHEET TITLE:

WBRC CAD FILE: 341910 – AE101

PROJECT No. 341910

GRAPHIC SCALE: 0" 1"

SCALE: AS NOTED

PM: MEJ

DRAWN BY: TRJ

A/E OF RECORD: MEJ

SHEET No. AE101

© COPYRIGHT 2009 WBRC

A1	FIRST FLOOR PLAN
1/16" = 1'-0"	–

3/19/2009 5:06 PM M:\3401-3500\341910 KITTERY SCHOOLS PROGRAMMING\2 DESIGN PHASE\WORKING DRAWINGS AND DOCUMENTS\DESIGN DRAWINGS\BUILDING\SHAPLEIGH MIDDLE SCHOOL\SHEETS\341910-AE101 FIRST FLOOR PLAN.DWG TYLER.JOHNSON

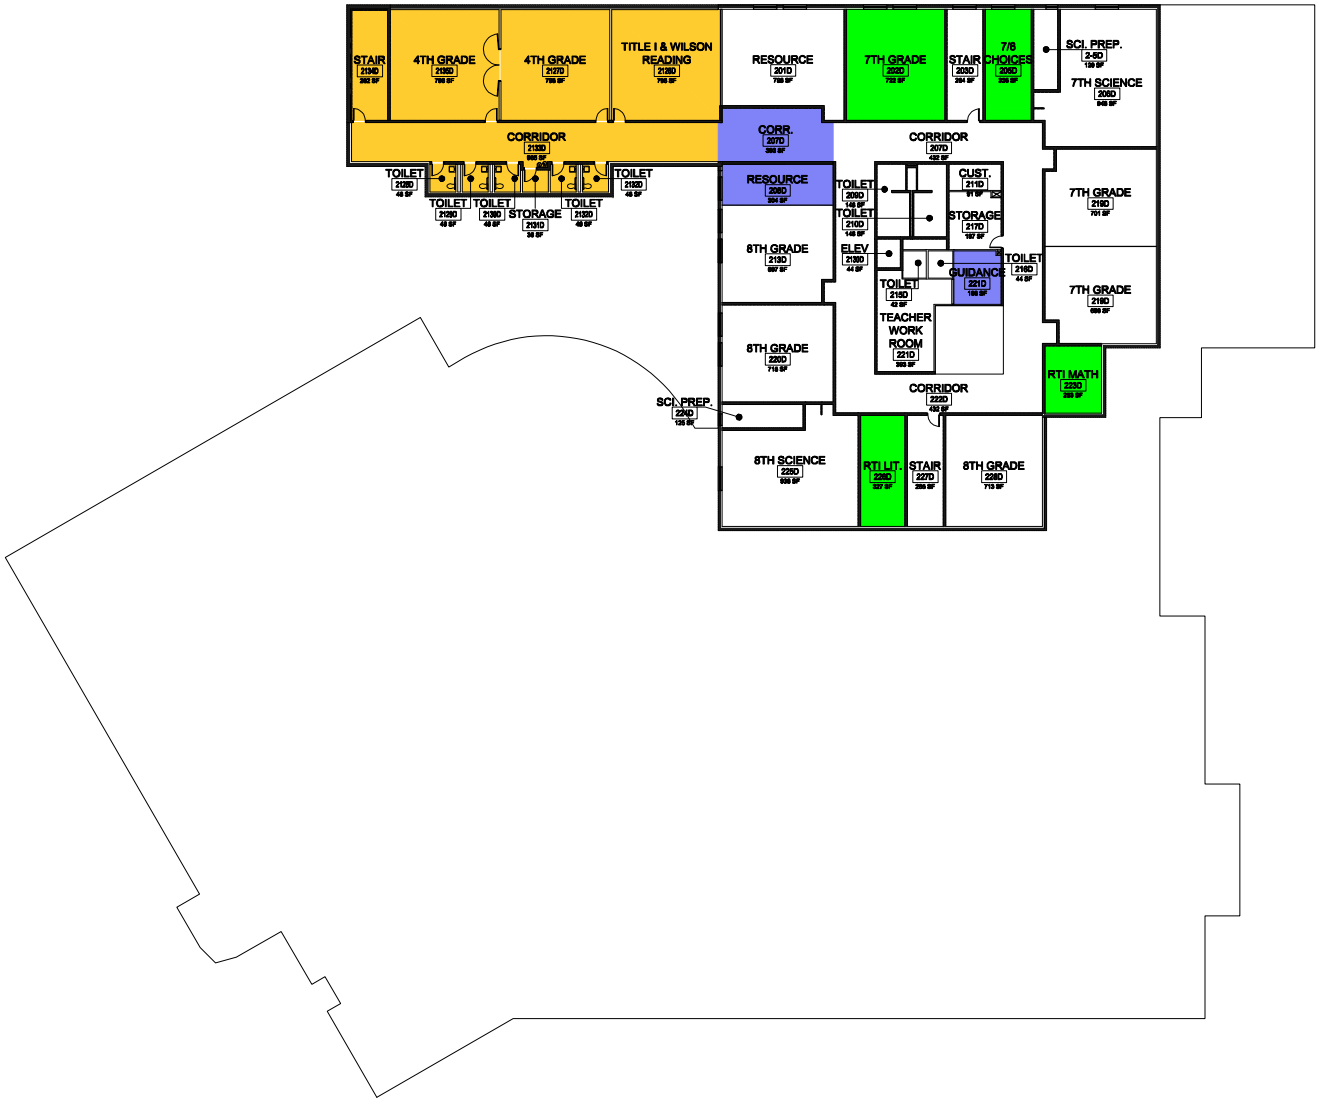

LEGEND:

- Proposed Addition
- Proposed Alternate Use (Involves Renovation Work)
- Proposed Alternate Use (No Renovation Work)

REV.	DESCRIPTION	DATE
--	--	--
--	--	--
--	--	--
0	----	00.00.00

PROGRAMMING PLANS

03.19.09

CURRENT ISSUE STATUS:

WBRC ARCHITECTS+ ENGINEERS
WWW.WBRCAE.COM
BANGOR, MAINE 207-947-4311
PORTLAND, MAINE 207-228-4311
SARASOTA, FLORIDA 941-366-0757

Shapleigh School

PROJECT: KITTERY, ME

SECOND FLOOR PLAN

SHEET TITLE:

WBRC CAD FILE:	341910 – AE102
PROJECT No.	341910
SCALE:	AS NOTED
PM:	MEJ
DRAWN BY:	TRJ
A/E OF RECORD:	MEJ

GRAPHIC SCALE: 0" 1"

SHEET No.: **AE102**

© COPYRIGHT 2009 WBRC

A1	SECOND FLOOR PLAN
1/16" = 1'-0"	–

3/19/2009 5:07 PM M:\3401-3500\341910 KITTERY SCHOOLS PROGRAMMING\2 DESIGN PHASE\WORKING DRAWINGS AND DOCUMENTS\DESIGN DRAWINGS\BUILDING\SHAPLEIGH MIDDLE SCHOOL\SHEETS\341910-AE102 SECOND FLOOR PLAN.DWG TYLER.JOHNSON