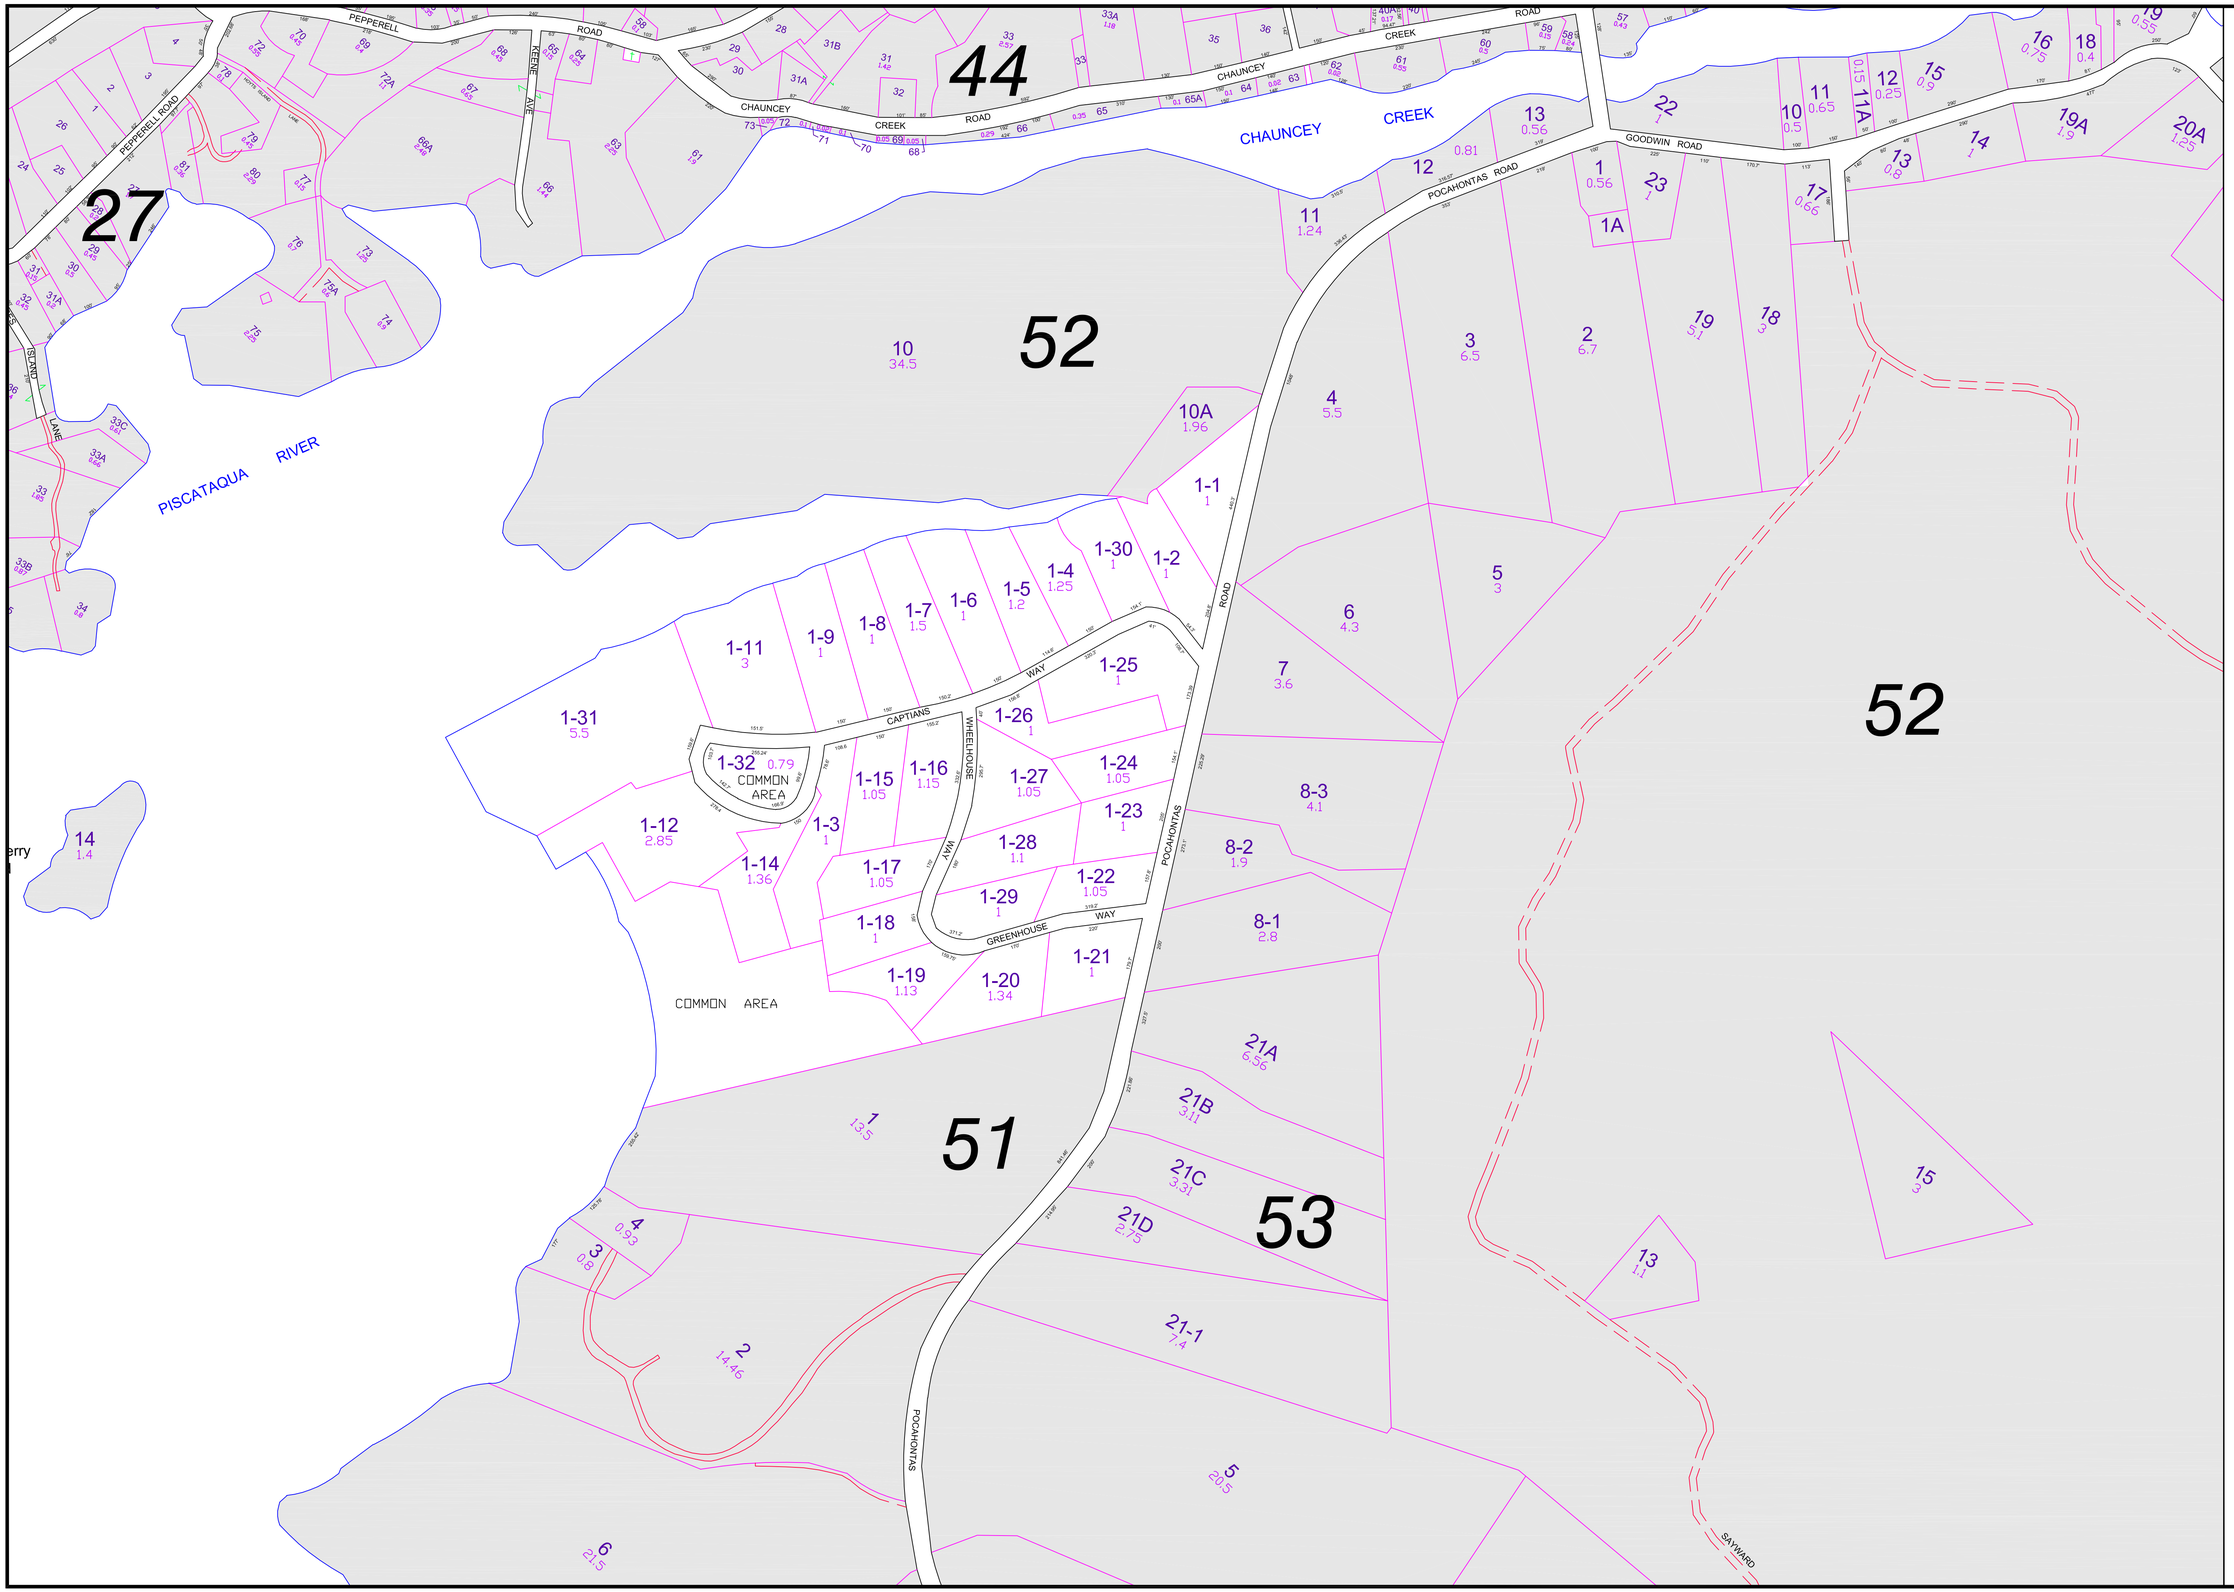
PROPERTY MAP
KITTERY
MAINE
LEGEND
LOT DIMENSION
PROPERTY HOOKS
RIGHT OF WAY
EASEMENT
ABUTTING MAP NO. R11
PARCEL NUMBER 74
SUBDIVISION LOT NO.
STREET ADDRESS NO. 0
REVISED TO APRIL 1, 2006
FOR ASSESSMENT PURPOSES ONLY
NOT FOR PROPERTY CONVEYANCES
SCALE IN FEET
0
200
400
John E. O'Donnell & Associates
632 Bald Hill Road
New Gloucester, Maine 04260
(207) 926-4044
jod@gwi.net
www.jeodonnell.com
71
44
27
52
51
53
PISCATAQUA RIVER
CHAUNCEY CREEK
PEPPERELL ROAD
KEENE AVE
ISLAND LANE
GOODWIN ROAD
POCAHONTAS ROAD
CAPTIANS WAY
WHEELHOUSE WAY
GREENHOUSE WAY
COMMON AREA
SAYWARD