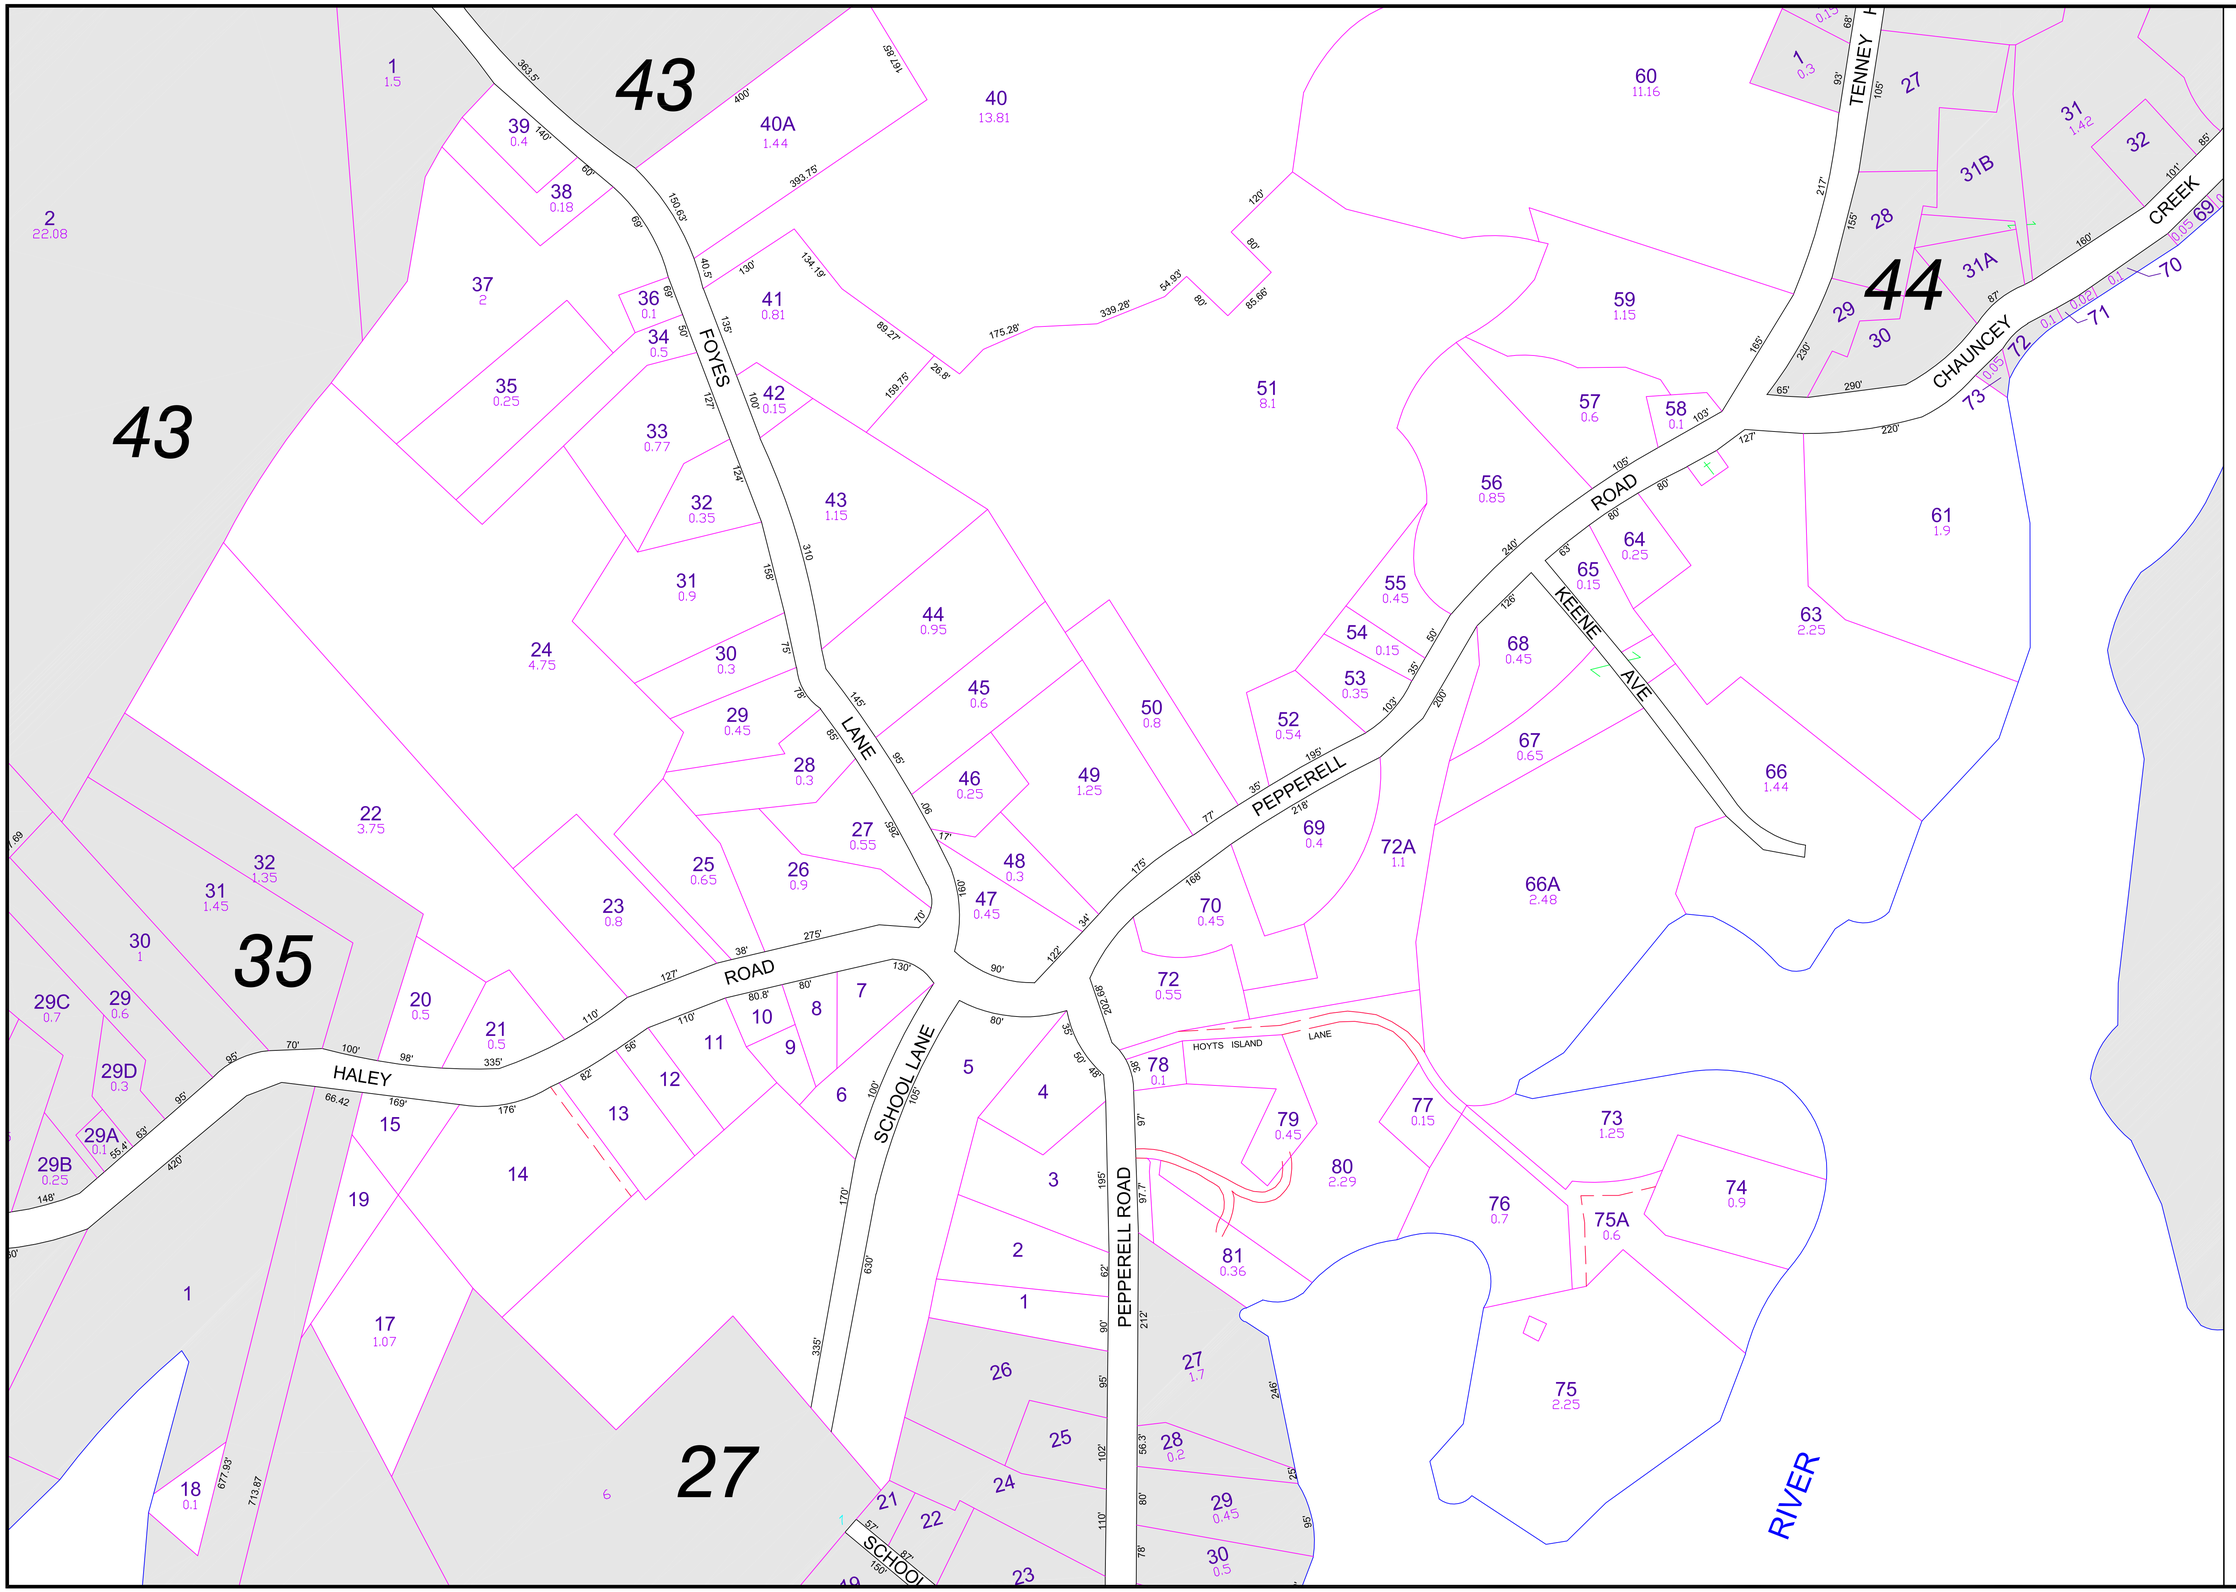
PROPERTY MAP
KITTERY
MAINE
LEGEND
LOT DIMENSION
PROPERTY HOOKS
RIGHT OF WAY
EASEMENT
ABUTTING MAP NO. R11
PARCEL NUMBER 74
SUBDIVISION LOT NO.
STREET ADDRESS NO. 42
REVISED TO APRIL 1, 2006
FOR ASSESSMENT PURPOSES ONLY
NOT FOR PROPERTY CONVEYANCES
SCALE IN FEET
0
100
200
John E. O'Donnell & Associates
632 Bald Hill Road
New Gloucester, Maine 04260
(207) 926-4044
jod@gwi.net
www.jeodonnell.com
36
43
44
35
27
FOYES LANE
TENNEY HILL ROAD
CHAUNCEY CREEK
KEENE AVE
PEPPERELL ROAD
HALEY ROAD
SCHOOL LANE
HOYTS ISLAND LANE
RIVER