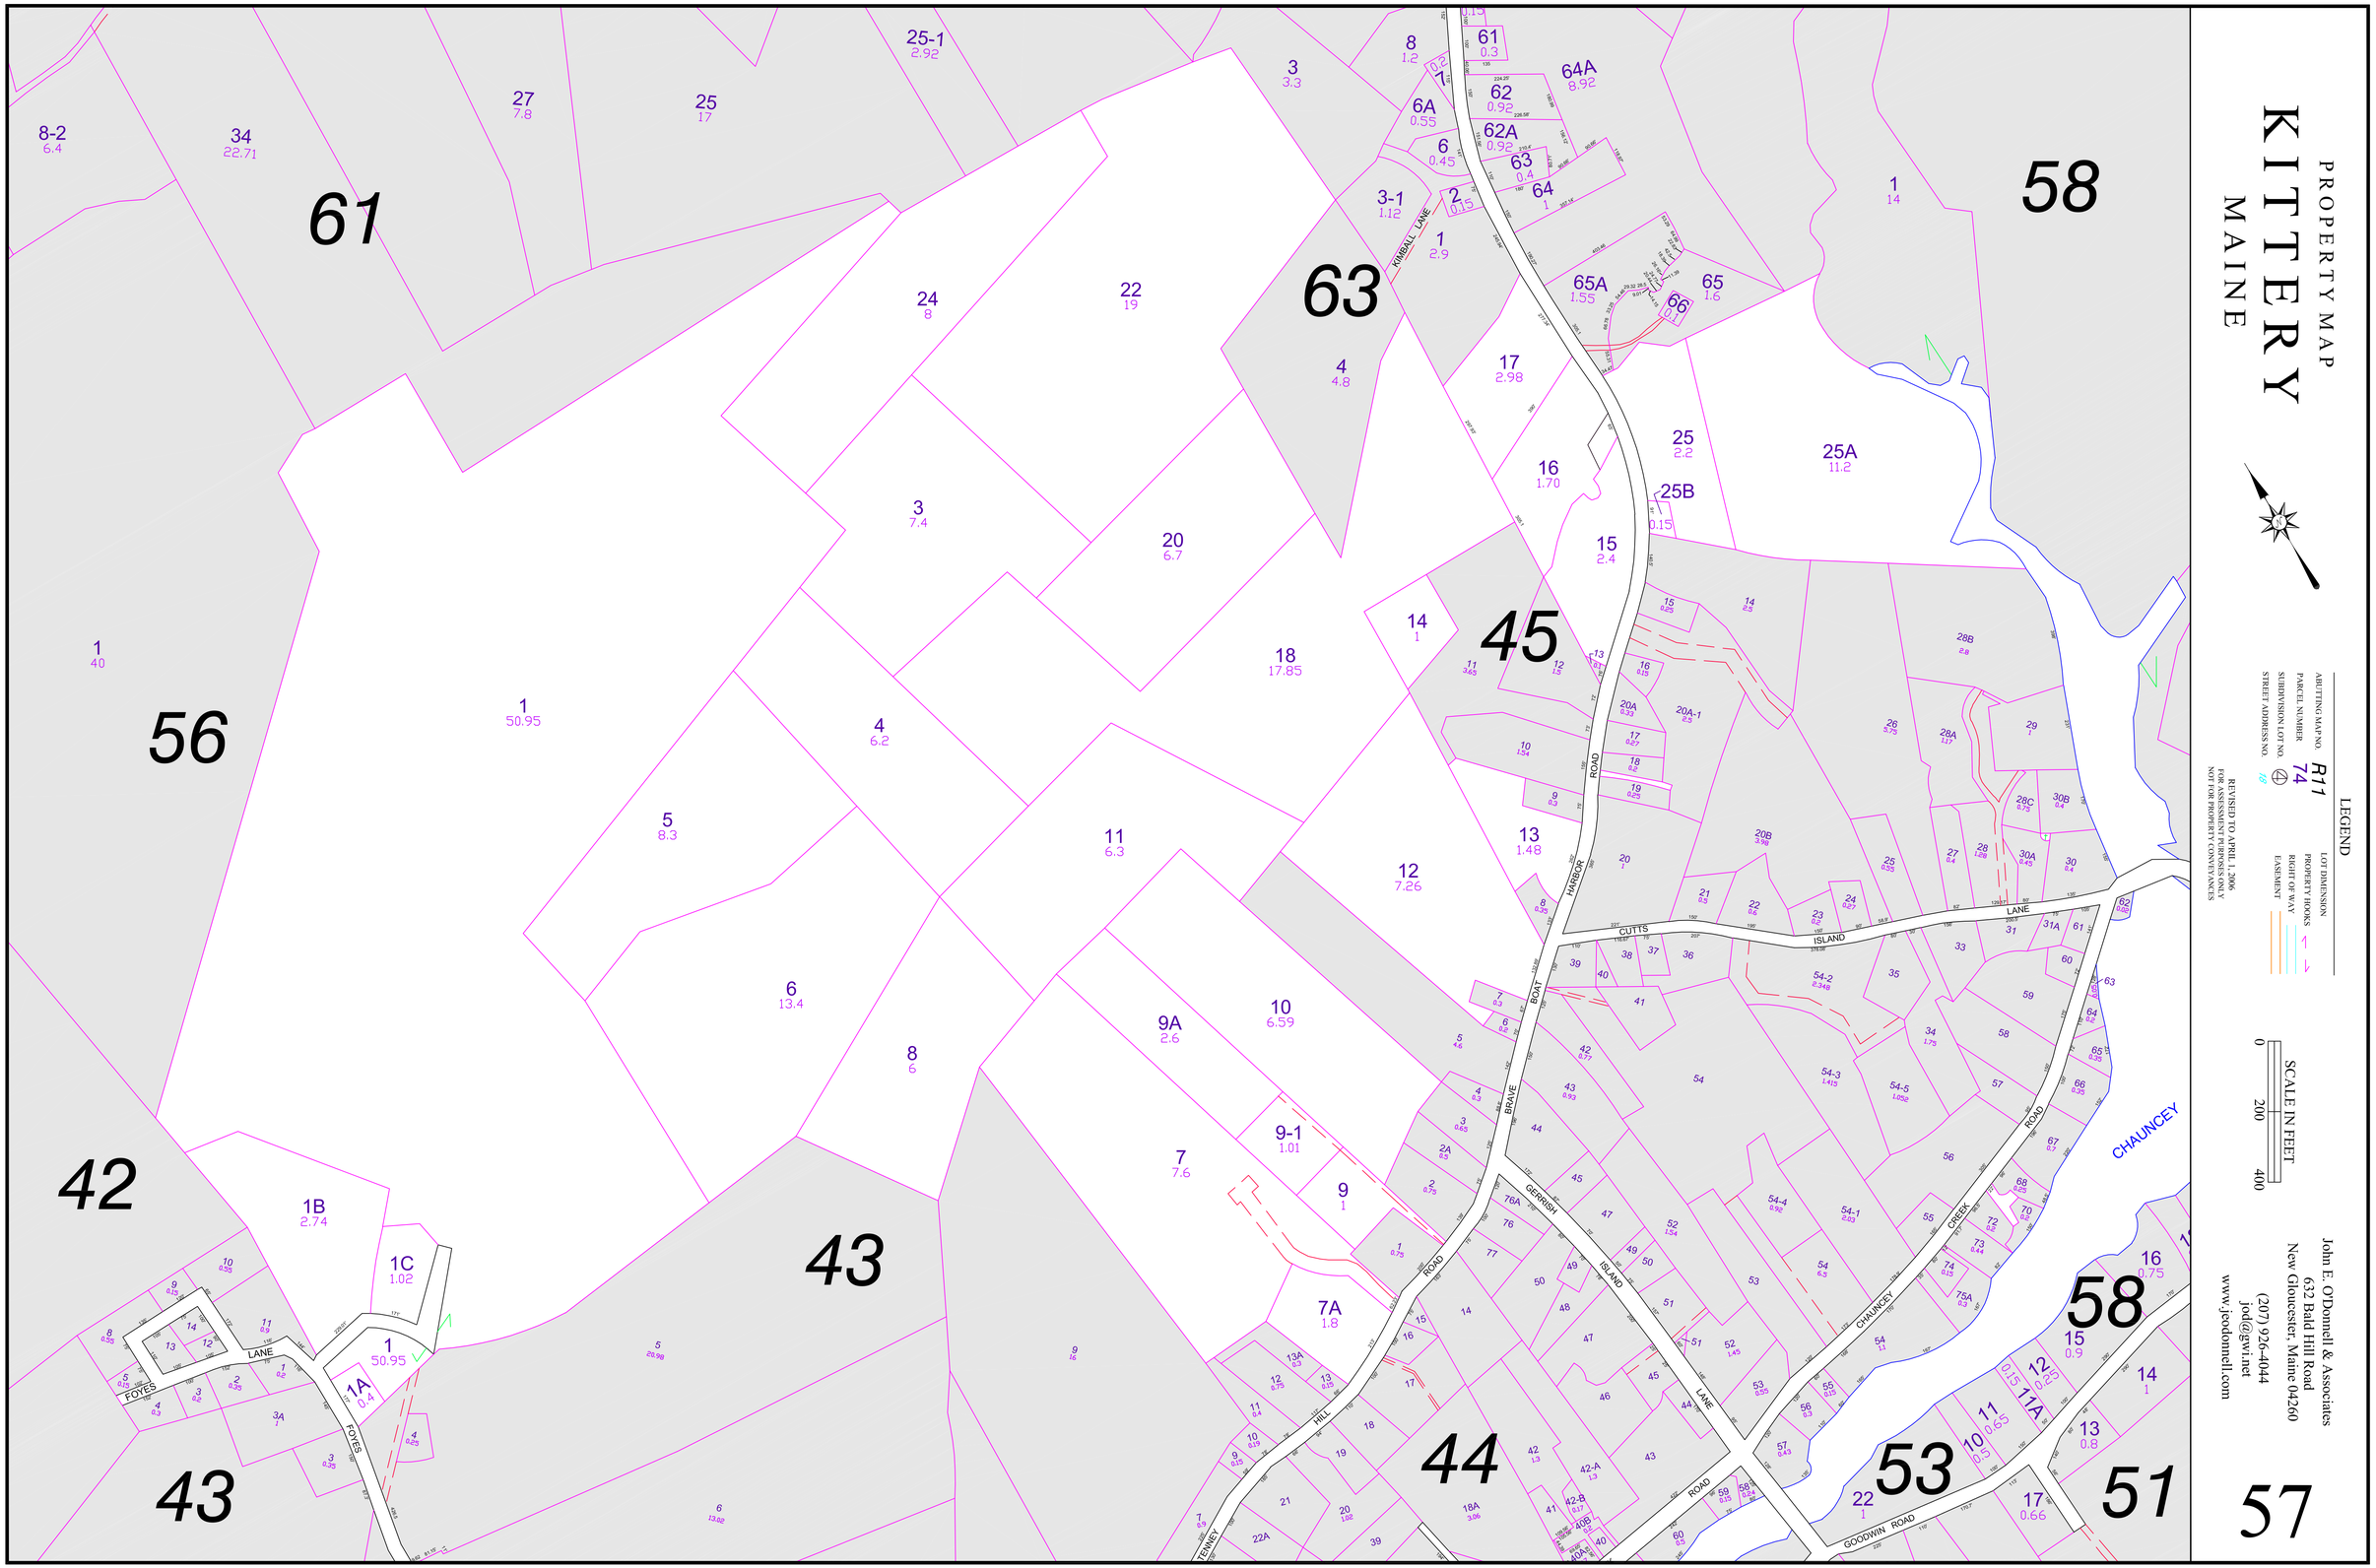
PROPERTY MAP
KITTERY
MAINE
LEGEND
ABUTTING MAP NO. R11
PARCEL NUMBER 74
SUBDIVISION LOT NO.
STREET ADDRESS NO.
LOT DIMENSION
PROPERTY HOOKS
RIGHT OF WAY
EASEMENT
REVISED TO APRIL 1, 2006
FOR ASSESSMENT PURPOSES ONLY
NOT FOR PROPERTY CONVEYANCES
SCALE IN FEET
0
200
400
John E. O'Donnell & Associates
632 Bald Hill Road
New Gloucester, Maine 04260
(207) 926-4044
jod@gwi.net
www.jeodonnell.com
57
61
63
58
56
45
42
43
44
53
51
KIMBALL LANE
CUTTS ISLAND LANE
BOAT HARBOR ROAD
BRAVE BOAT HARBOR ROAD
GERRISH ISLAND LANE
CHAUNCEY CREEK ROAD
CHAUNCEY
GOODWIN ROAD
FOYES LANE
TENNEY HILL ROAD