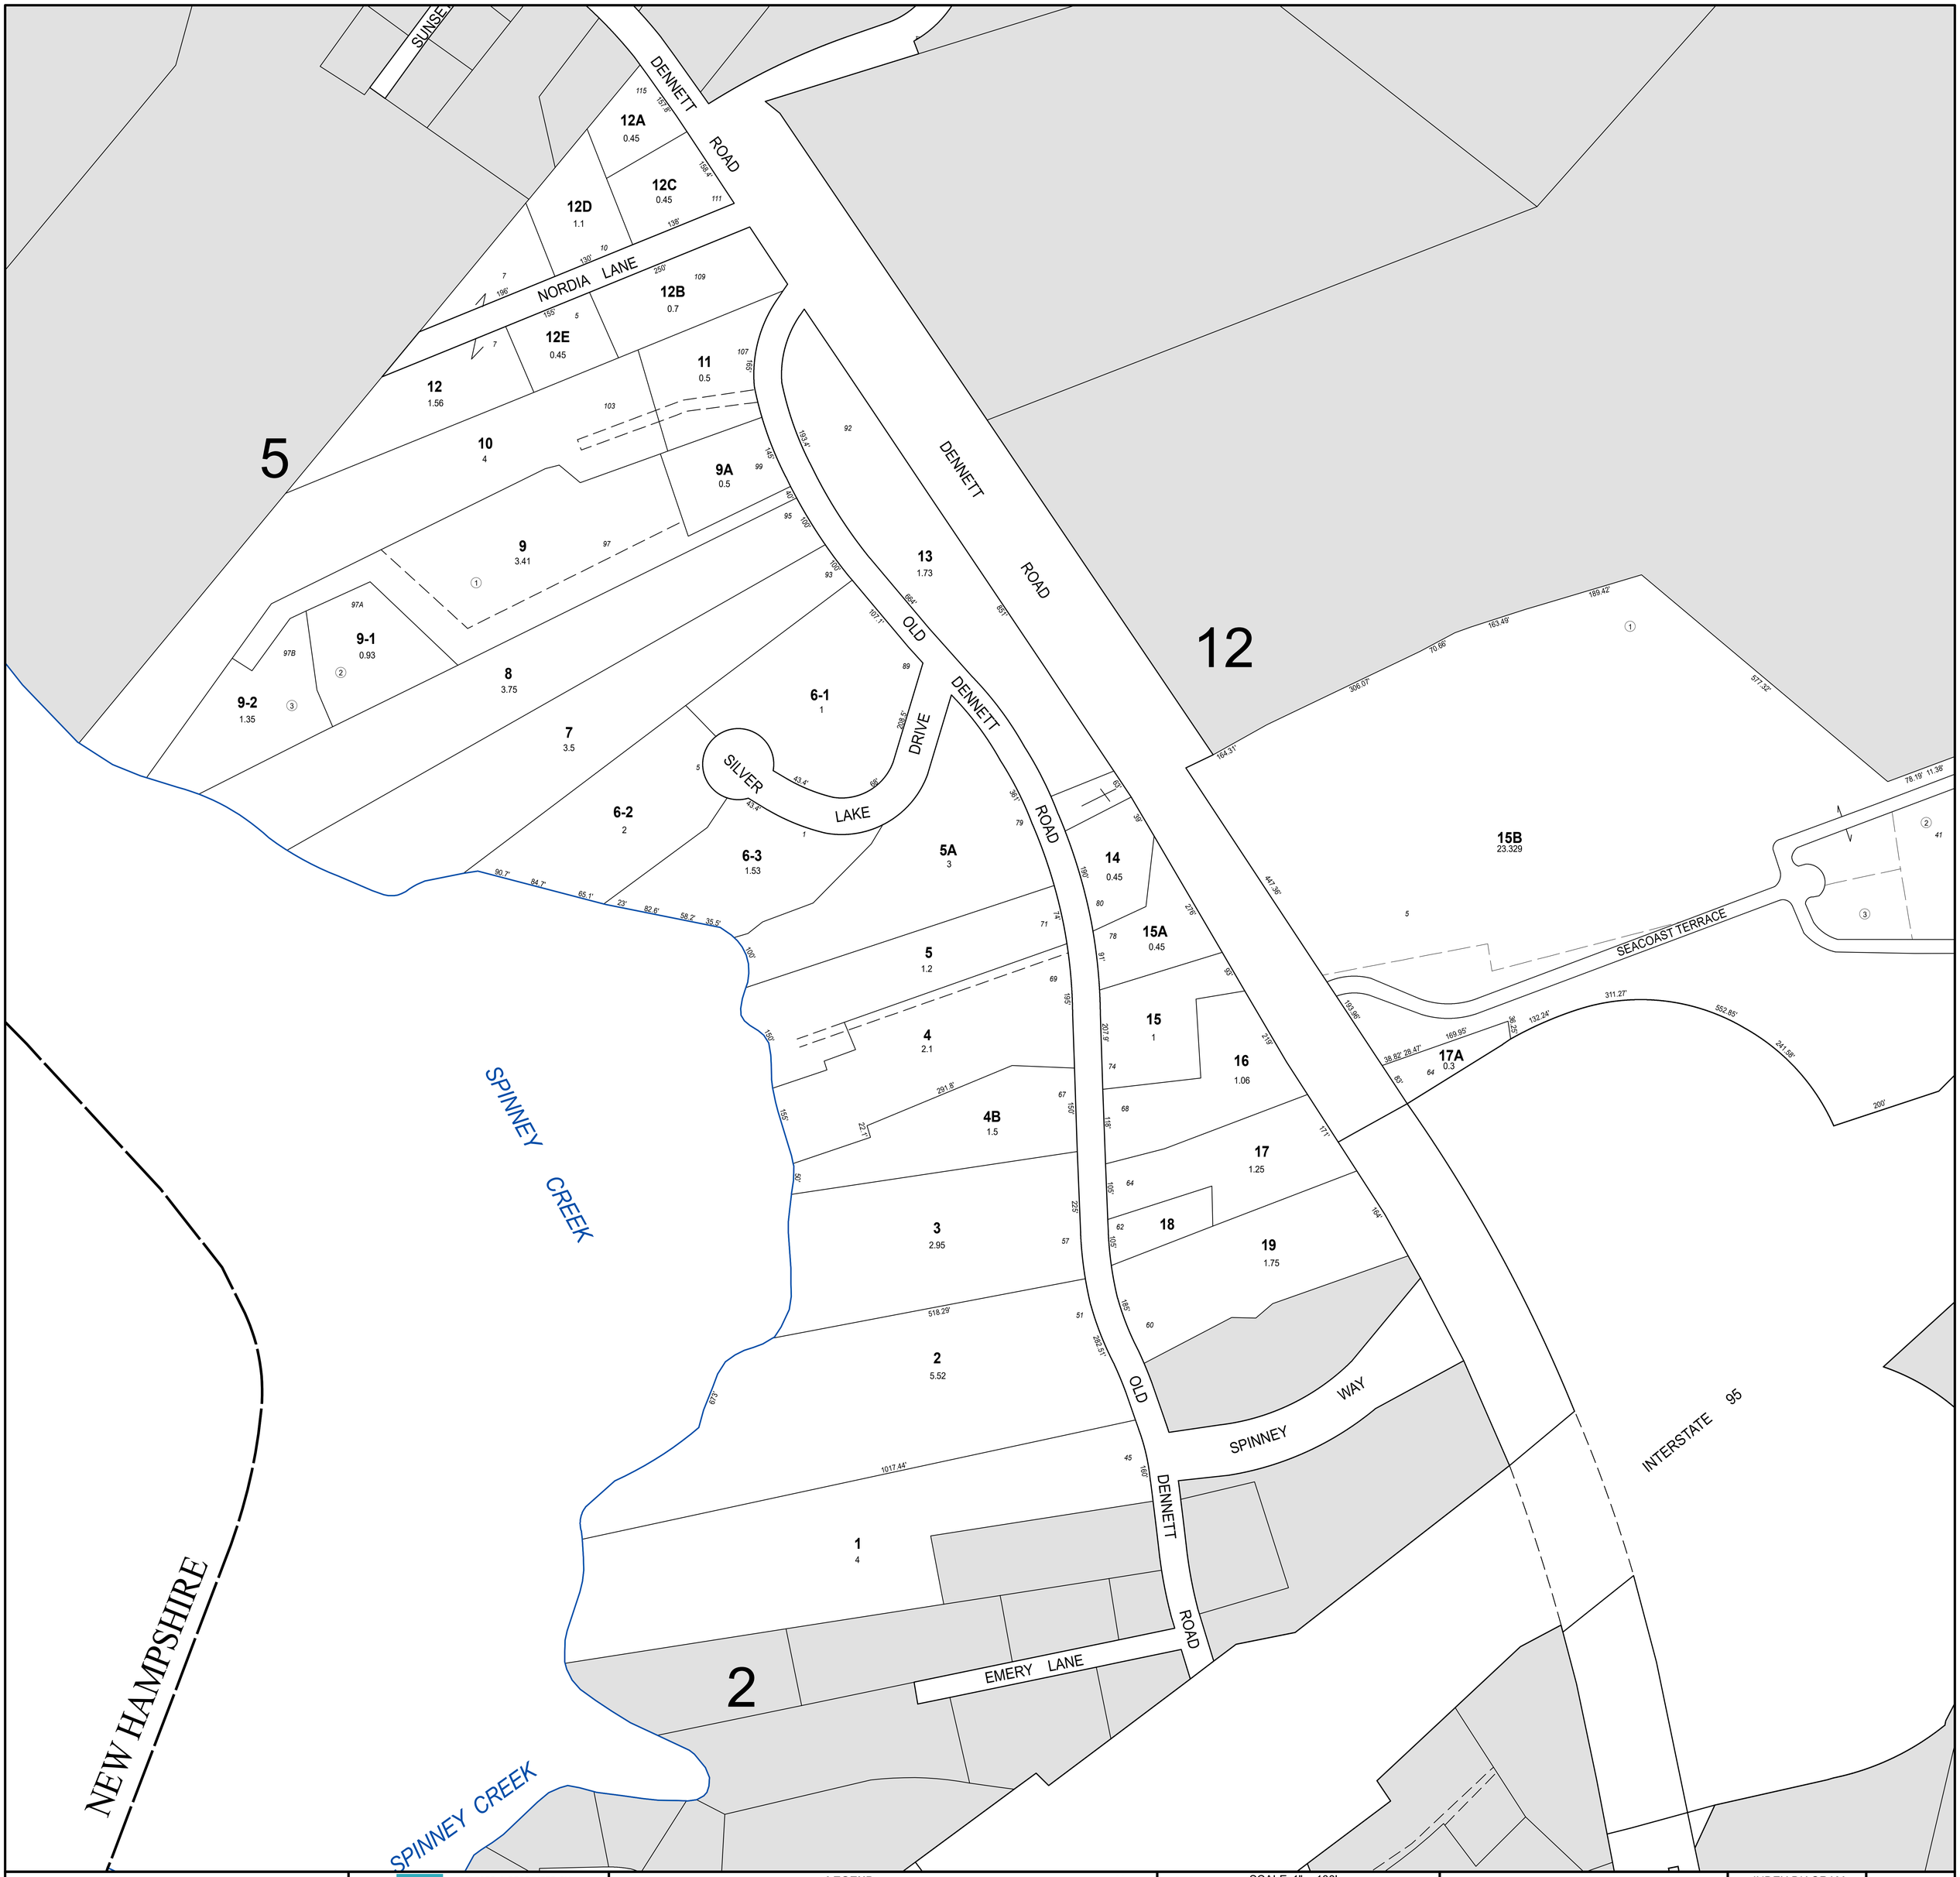


THIS MAP IS FOR ASSESSMENT PURPOSES. IT IS NOT VALID FOR LEGAL DESCRIPTION OR CONVEYANCE.

THE HORIZONTAL DATUM IS THE MAINE STATE PLANE COORDINATE SYSTEM, NAD 83.

ORIGINAL MAPPING BY JOHN E. O'DONNELL & ASSOCIATES, NEW GLOUCESTER, MAINE.

REVISED & REPRINTED BY

CAI Technologies
Precision Mapping. Geospatial Solutions.
11 Pleasant Street, Littleton, NH 03561
800.322.4540 - www.cai-tech.com

LEGEND

- PARCEL NUMBER 16
- PARCEL ACREAGE 0.25
- RECORD DIMENSION . . . . . 100'
- STREET ADDRESS NUMBER 18
- SUBDIVISION LOT NUMBER . . . . . (4)
- RIGHT OF WAY/ACCESS . . . . . ROW
- COMMON OWNERSHIP . . . . . >
- WATER . . . . . (water)

N

SCALE: 1" = 100'

FEET 100 50 0 100 200 300

METERS 25 12.5 0 25 50 75


REVISED TO: APRIL 1, 2023

PROPERTY MAPS

KITTERY

MAINE

INDEX DIAGRAM

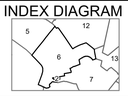

MAP NO. 6